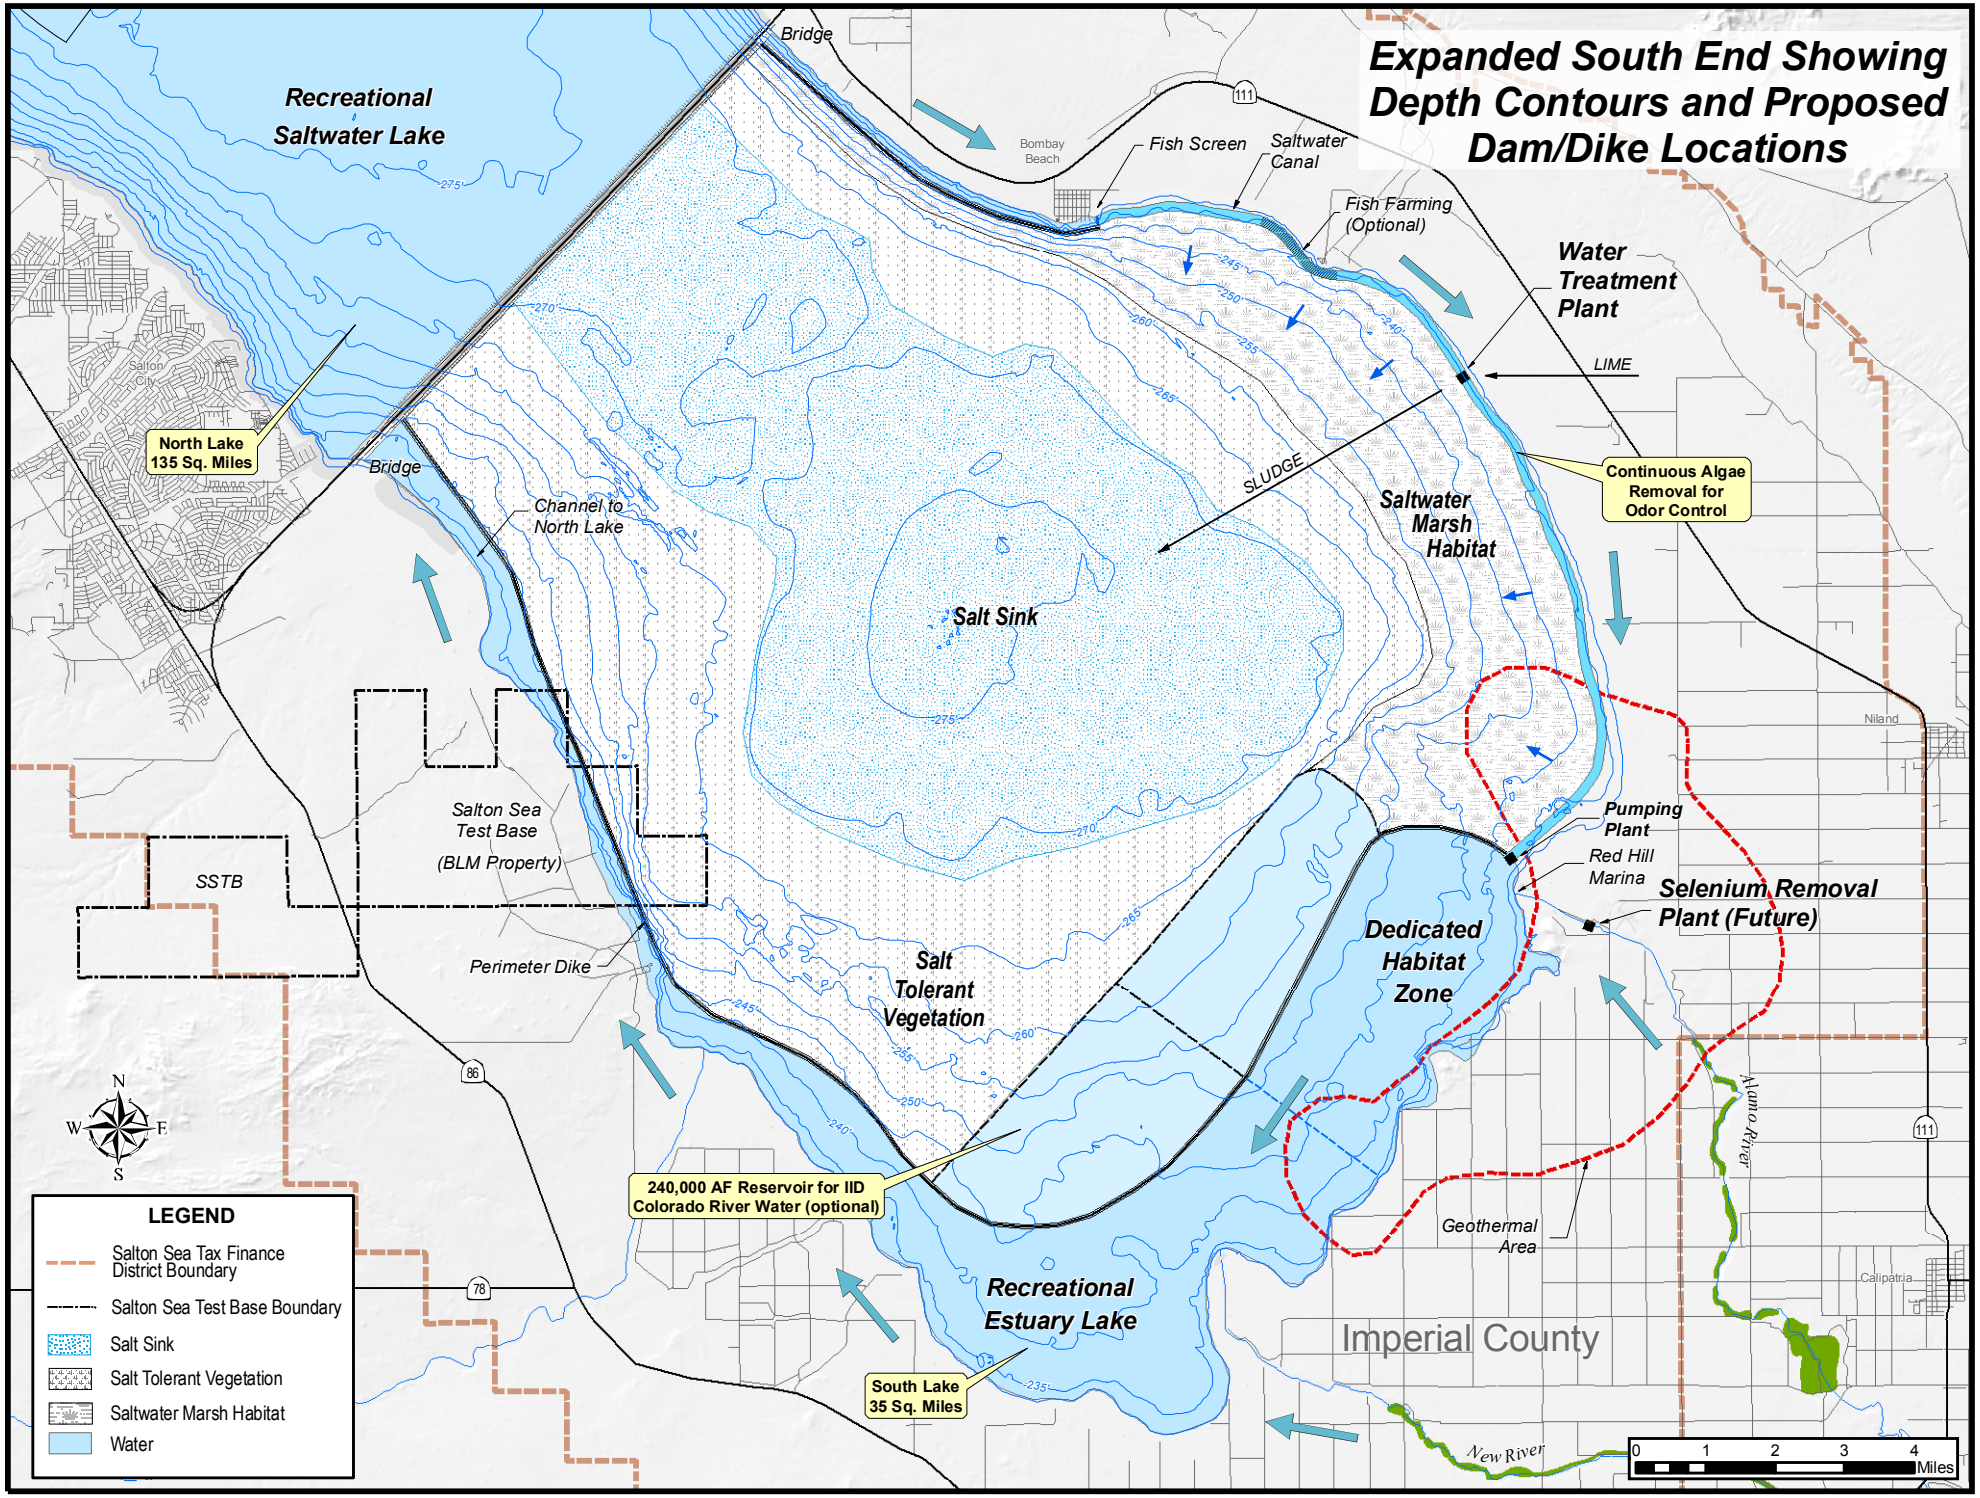
Expanded South End Showing Depth Contours and Proposed Dam/Dike Locations
Recreational Saltwater Lake
North Lake 135 Sq. Miles
Bridge
Bridge
Channel to North Lake
Salton City
Bombay Beach
Fish Screen
Saltwater Canal
Fish Farming (Optional)
Water Treatment Plant
LIME
SLUDGE
Continuous Algae Removal for Odor Control
Saltwater Marsh Habitat
Salt Sink
Salton Sea Test Base
(BLM Property)
SSTB
Perimeter Dike
Salt Tolerant Vegetation
Dedicated Habitat Zone
Pumping Plant
Red Hill Marina
Selenium Removal Plant (Future)
Niland
Alamo River
Geothermal Area
240,000 AF Reservoir for IID Colorado River Water (optional)
Recreational Estuary Lake
South Lake 35 Sq. Miles
Imperial County
Calipatria
New River
N
S
E
W
LEGEND
Salton Sea Tax Finance District Boundary
Salton Sea Test Base Boundary
Salt Sink
Salt Tolerant Vegetation
Saltwater Marsh Habitat
Water
0 1 2 3 4 Miles
07/22/2005